BASIN AREA	AREA (ACRE)	Q (CFS)	DRAINAGE STRUCTURE
P1	0.07	0.43	TRENCH DRAIN

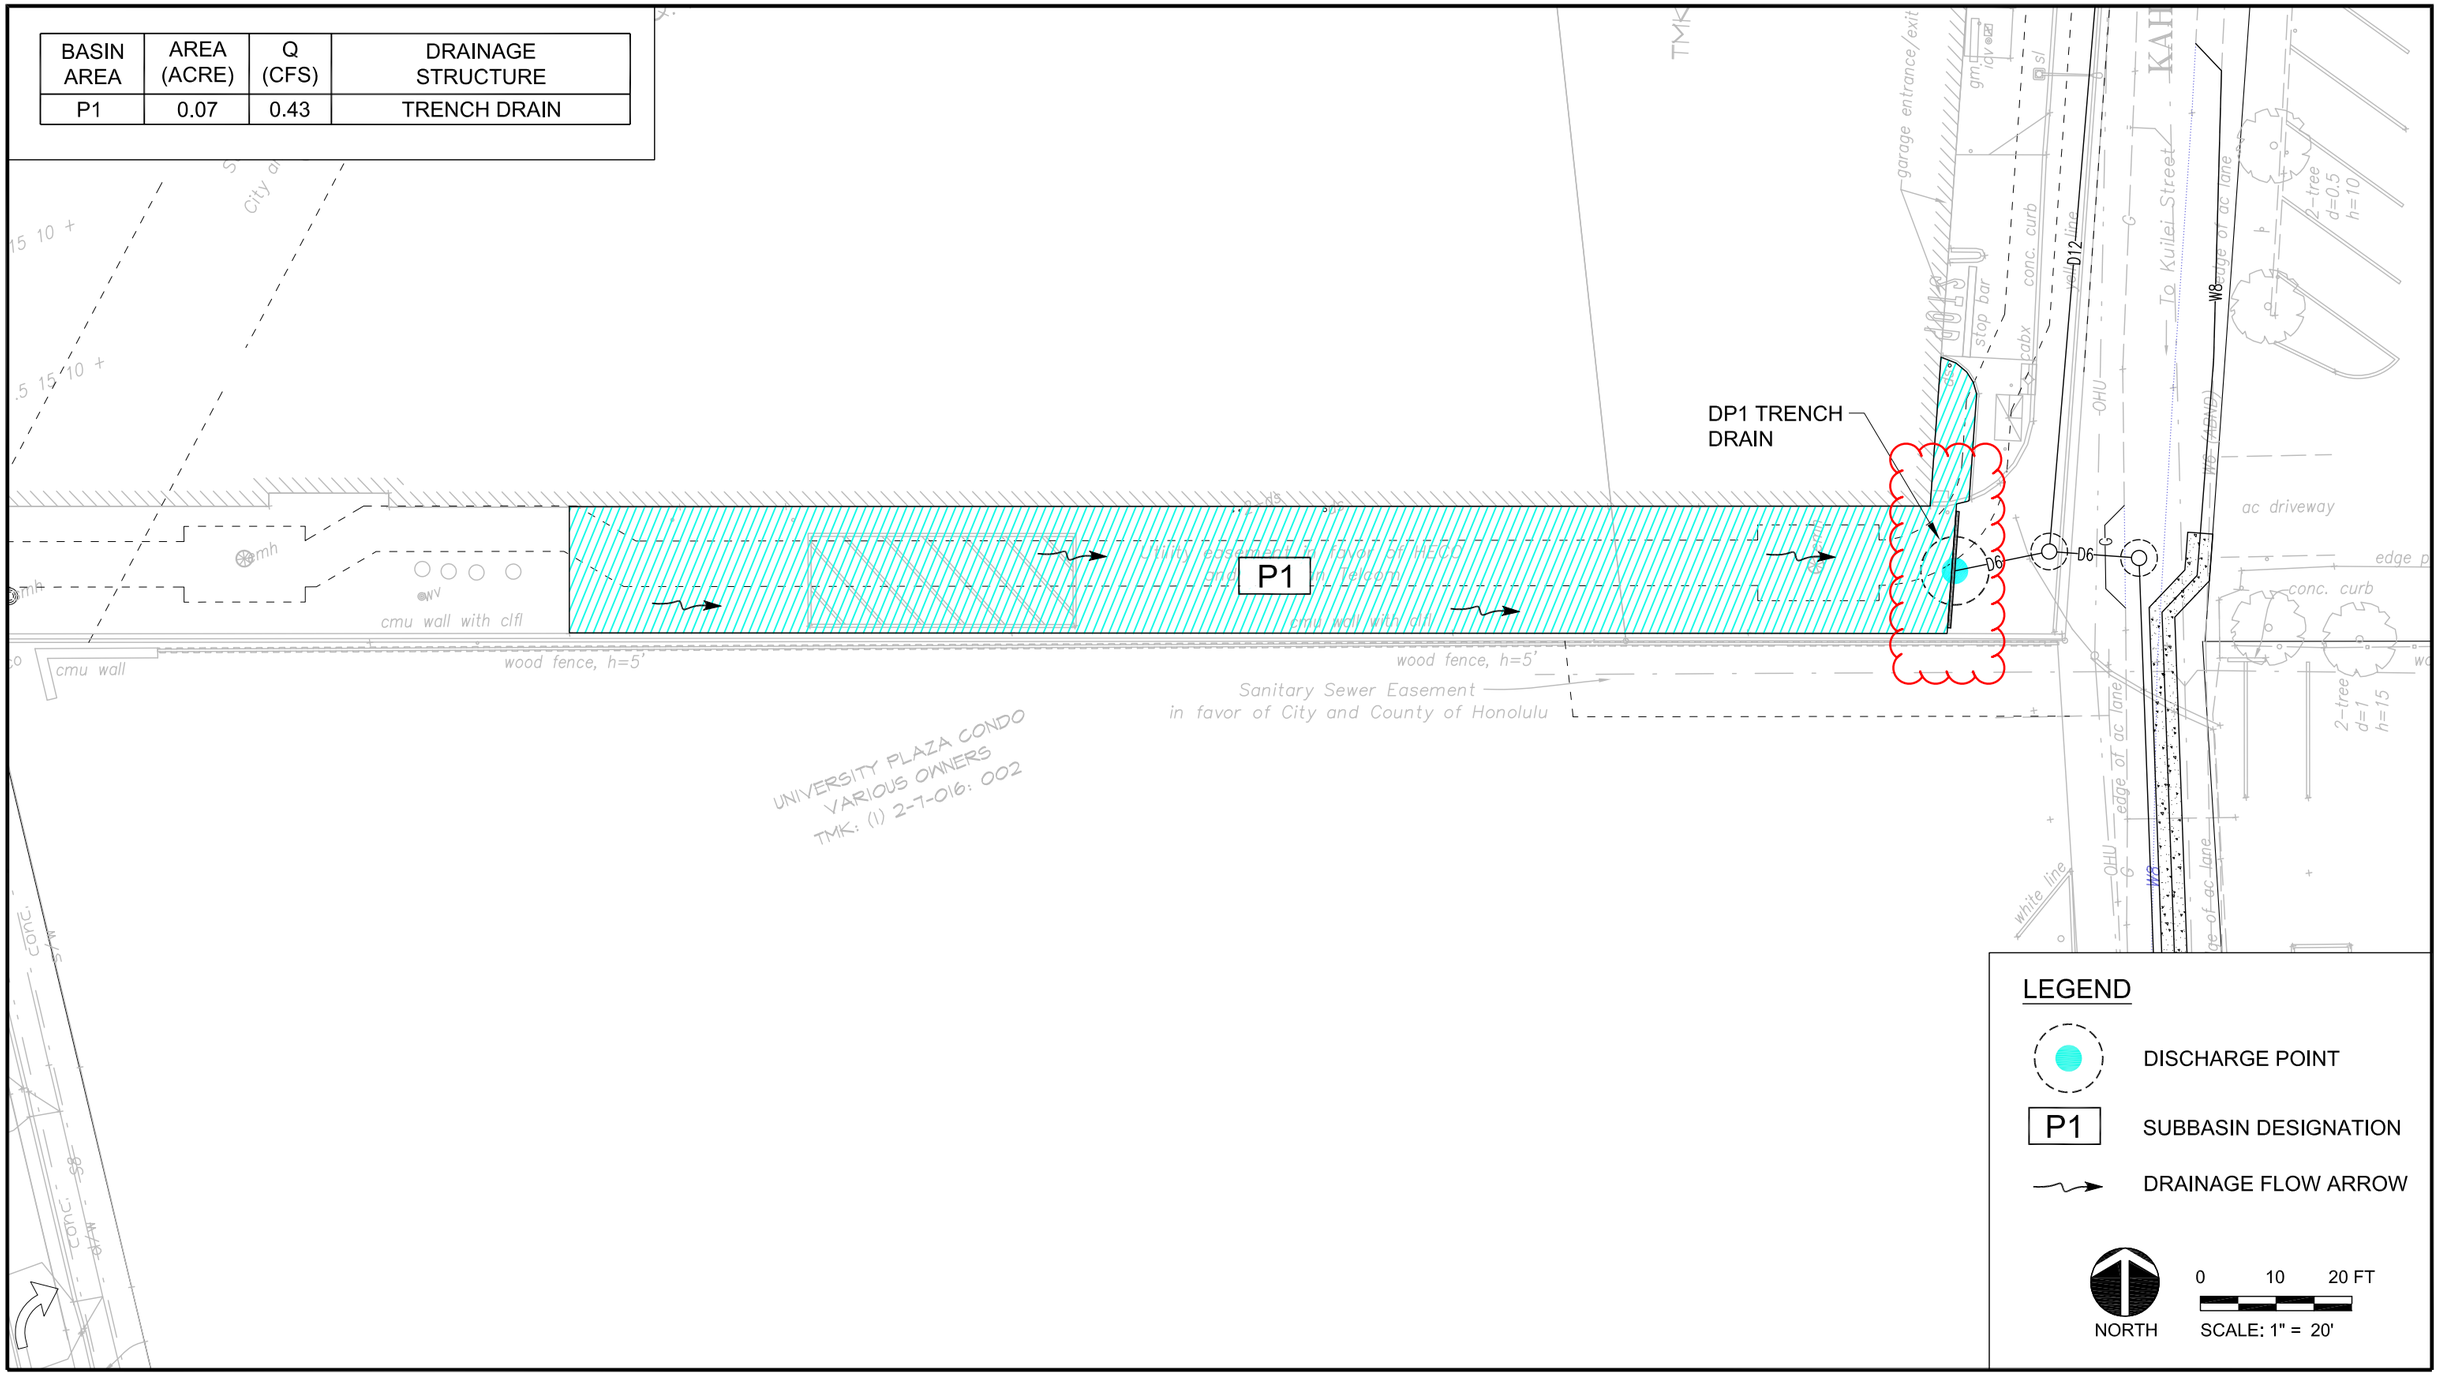

FIGURE P1

PROPOSED DRAINAGE CONDITION